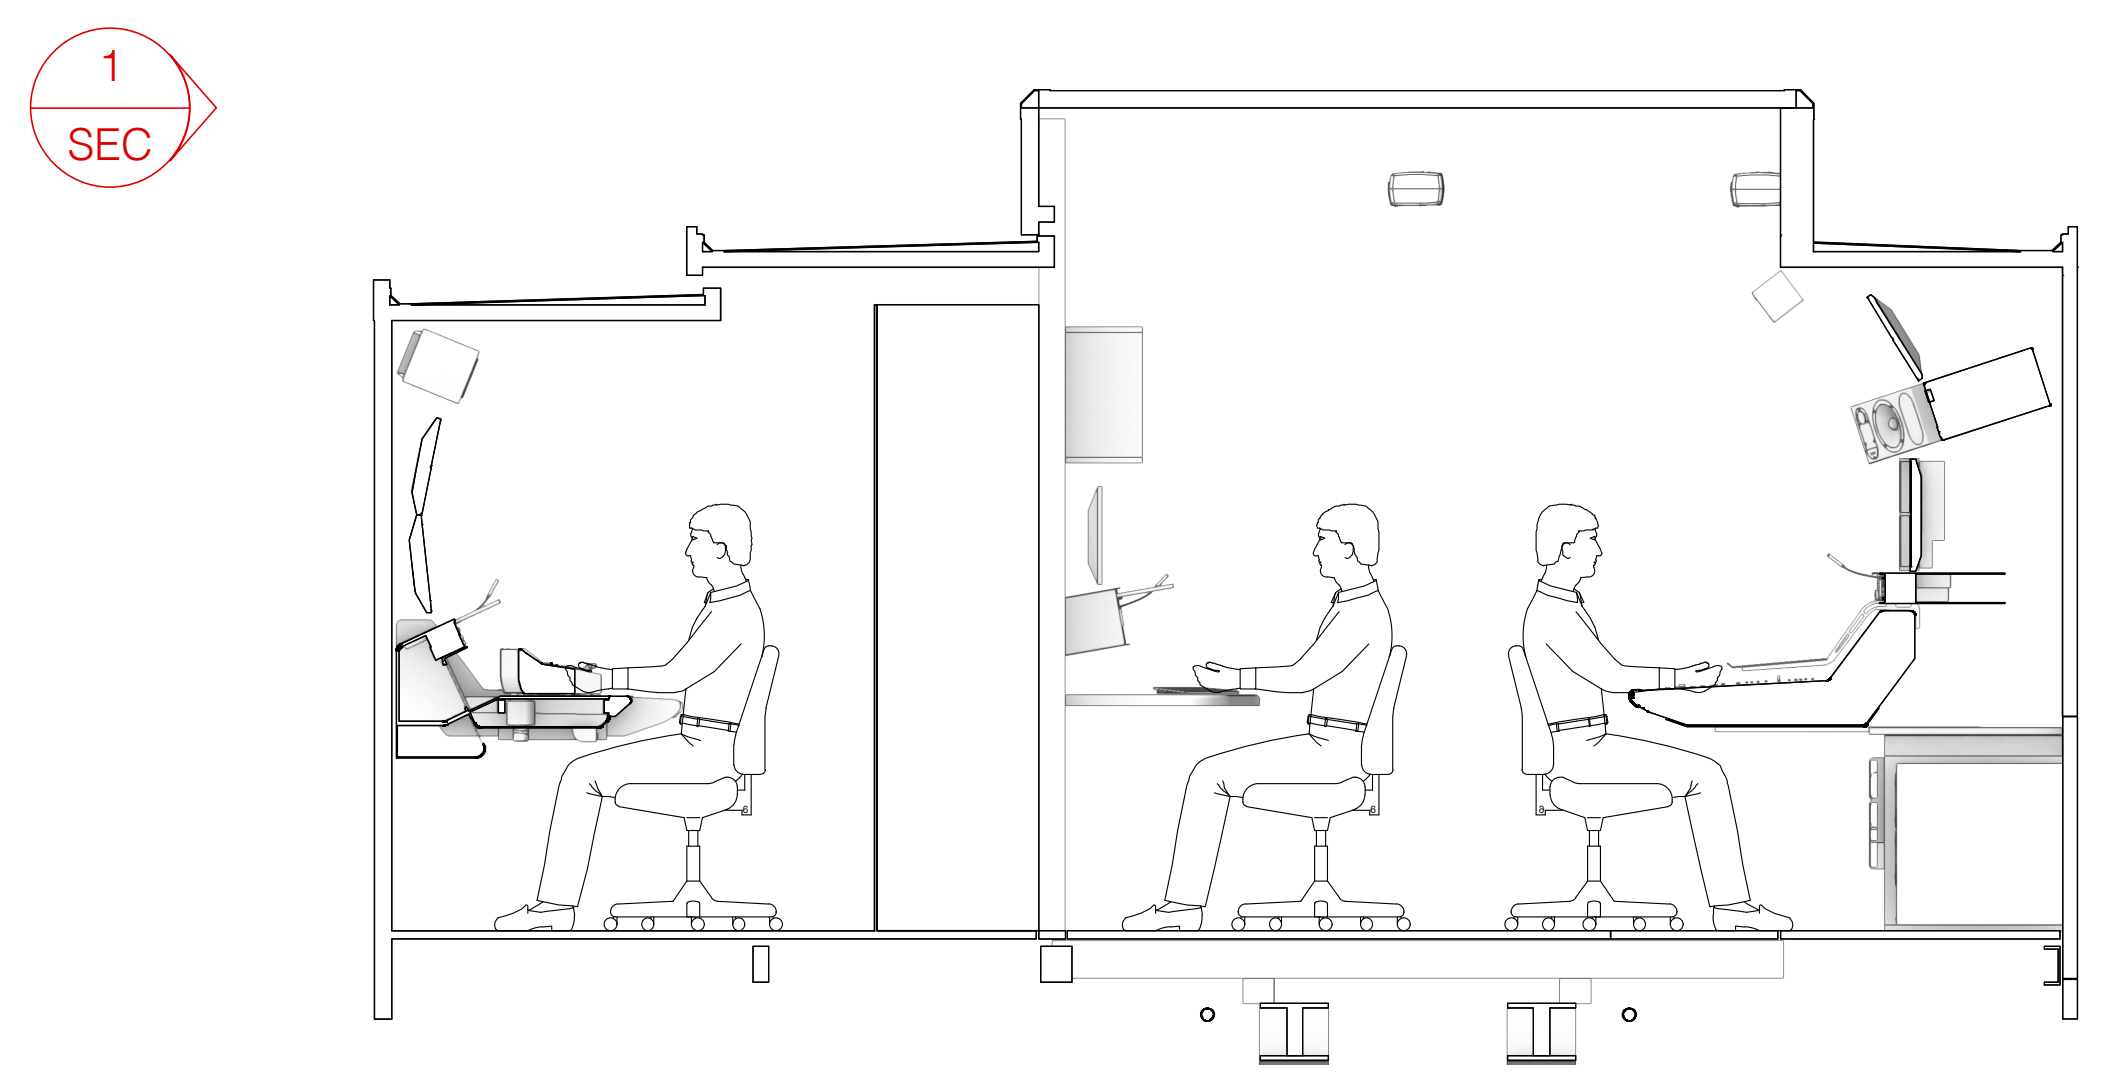

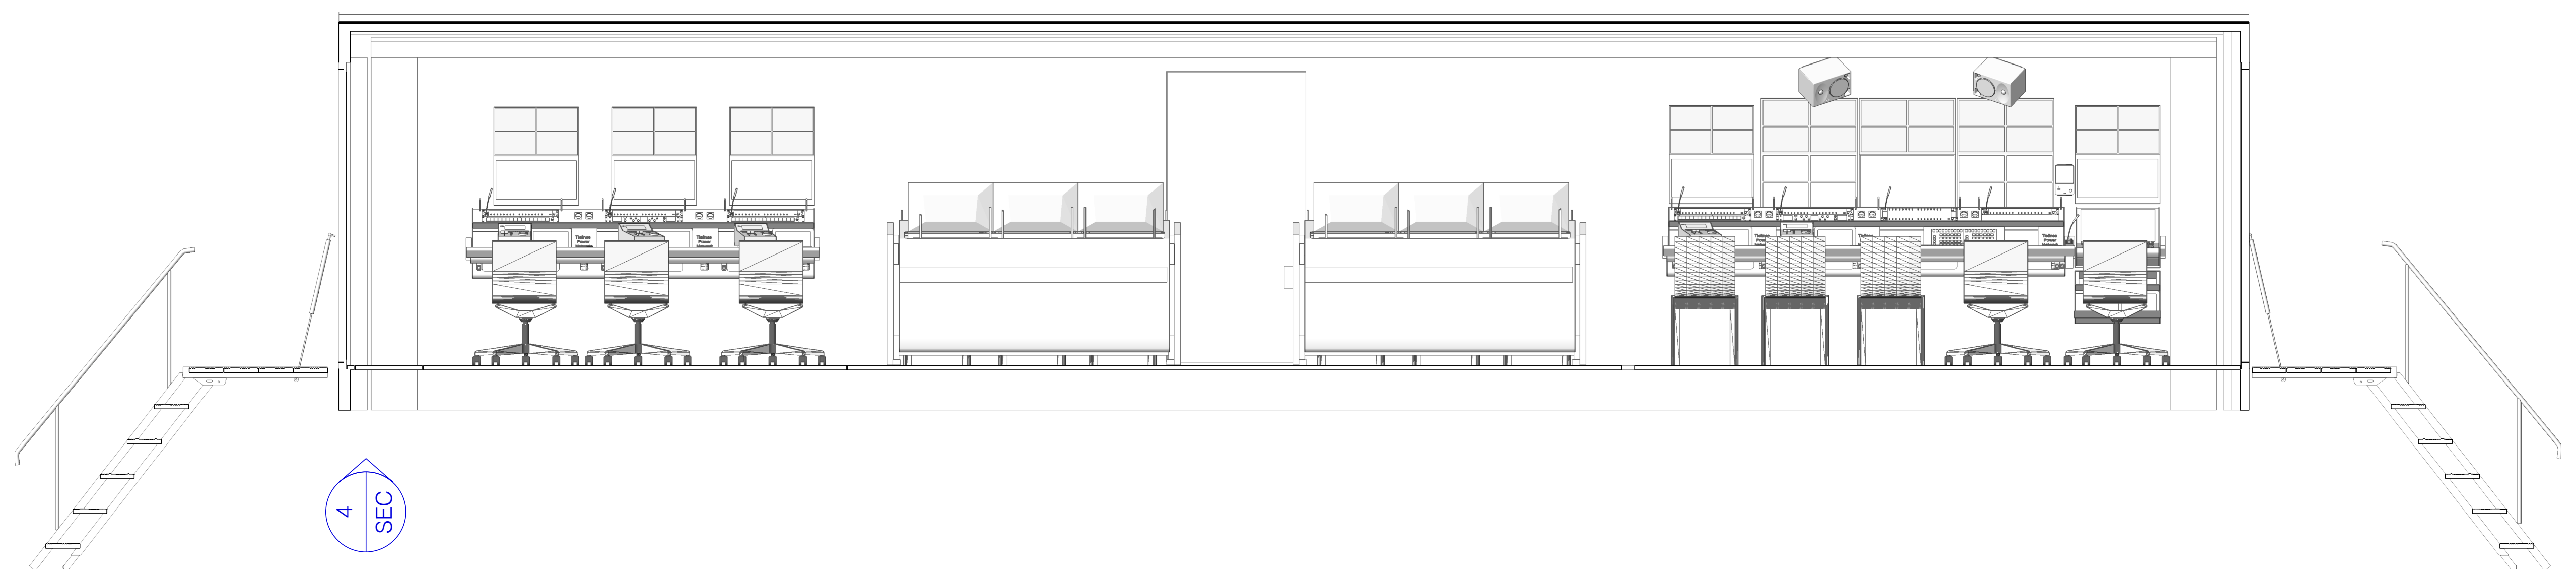

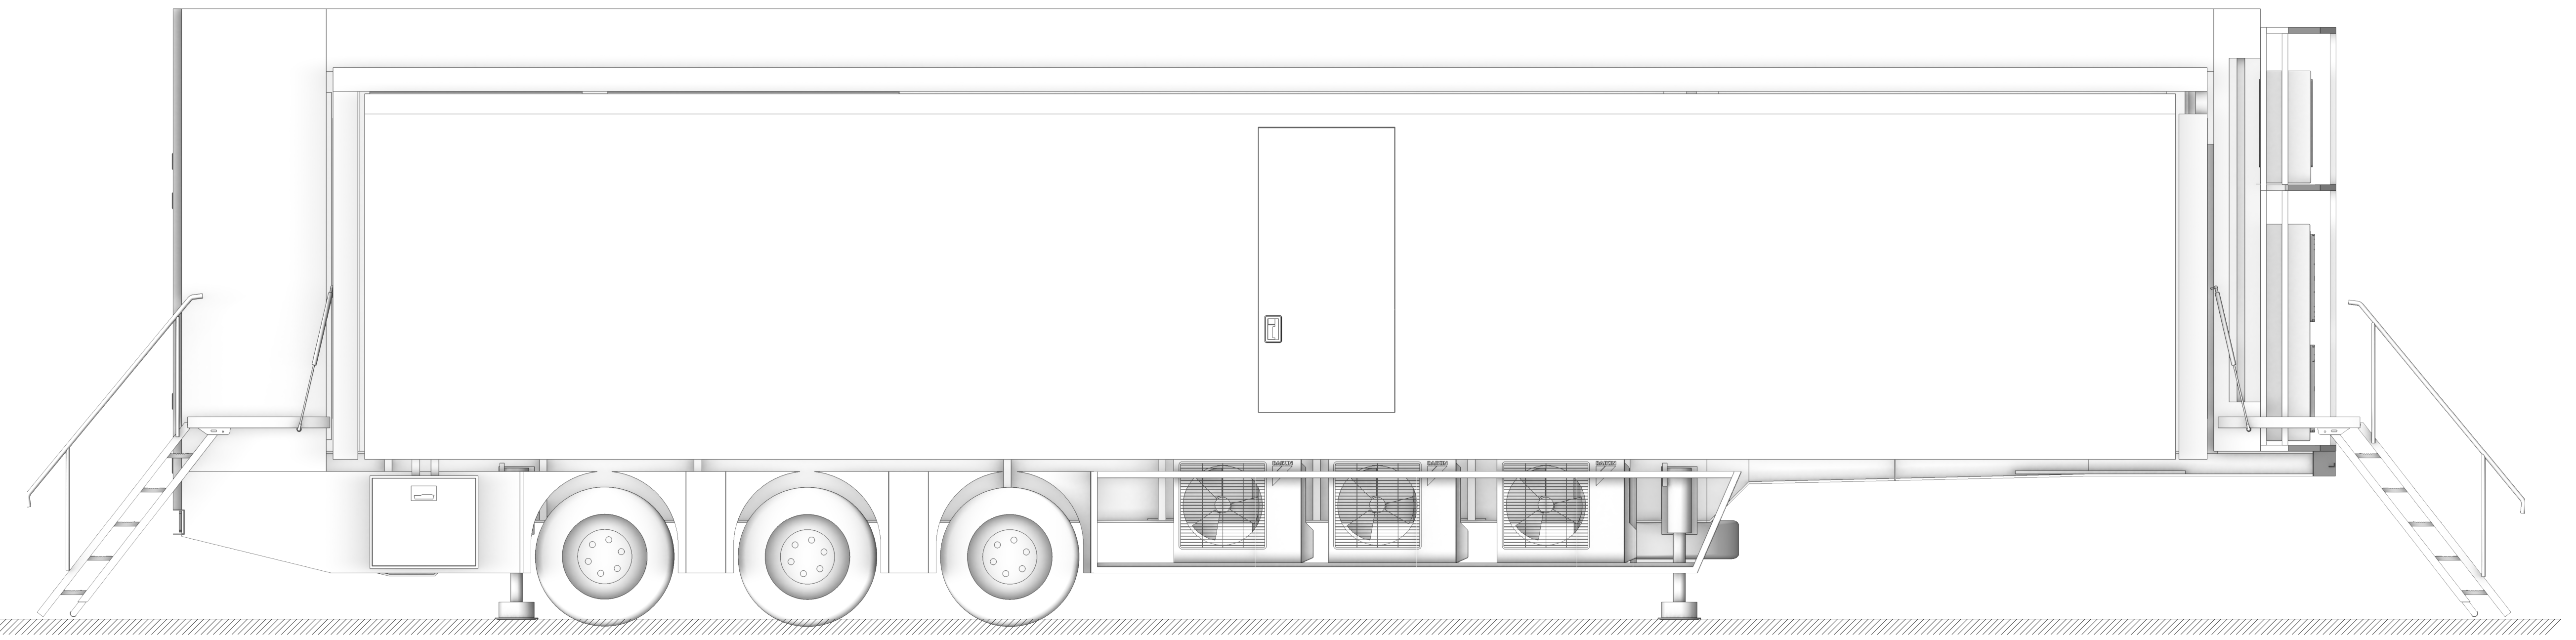

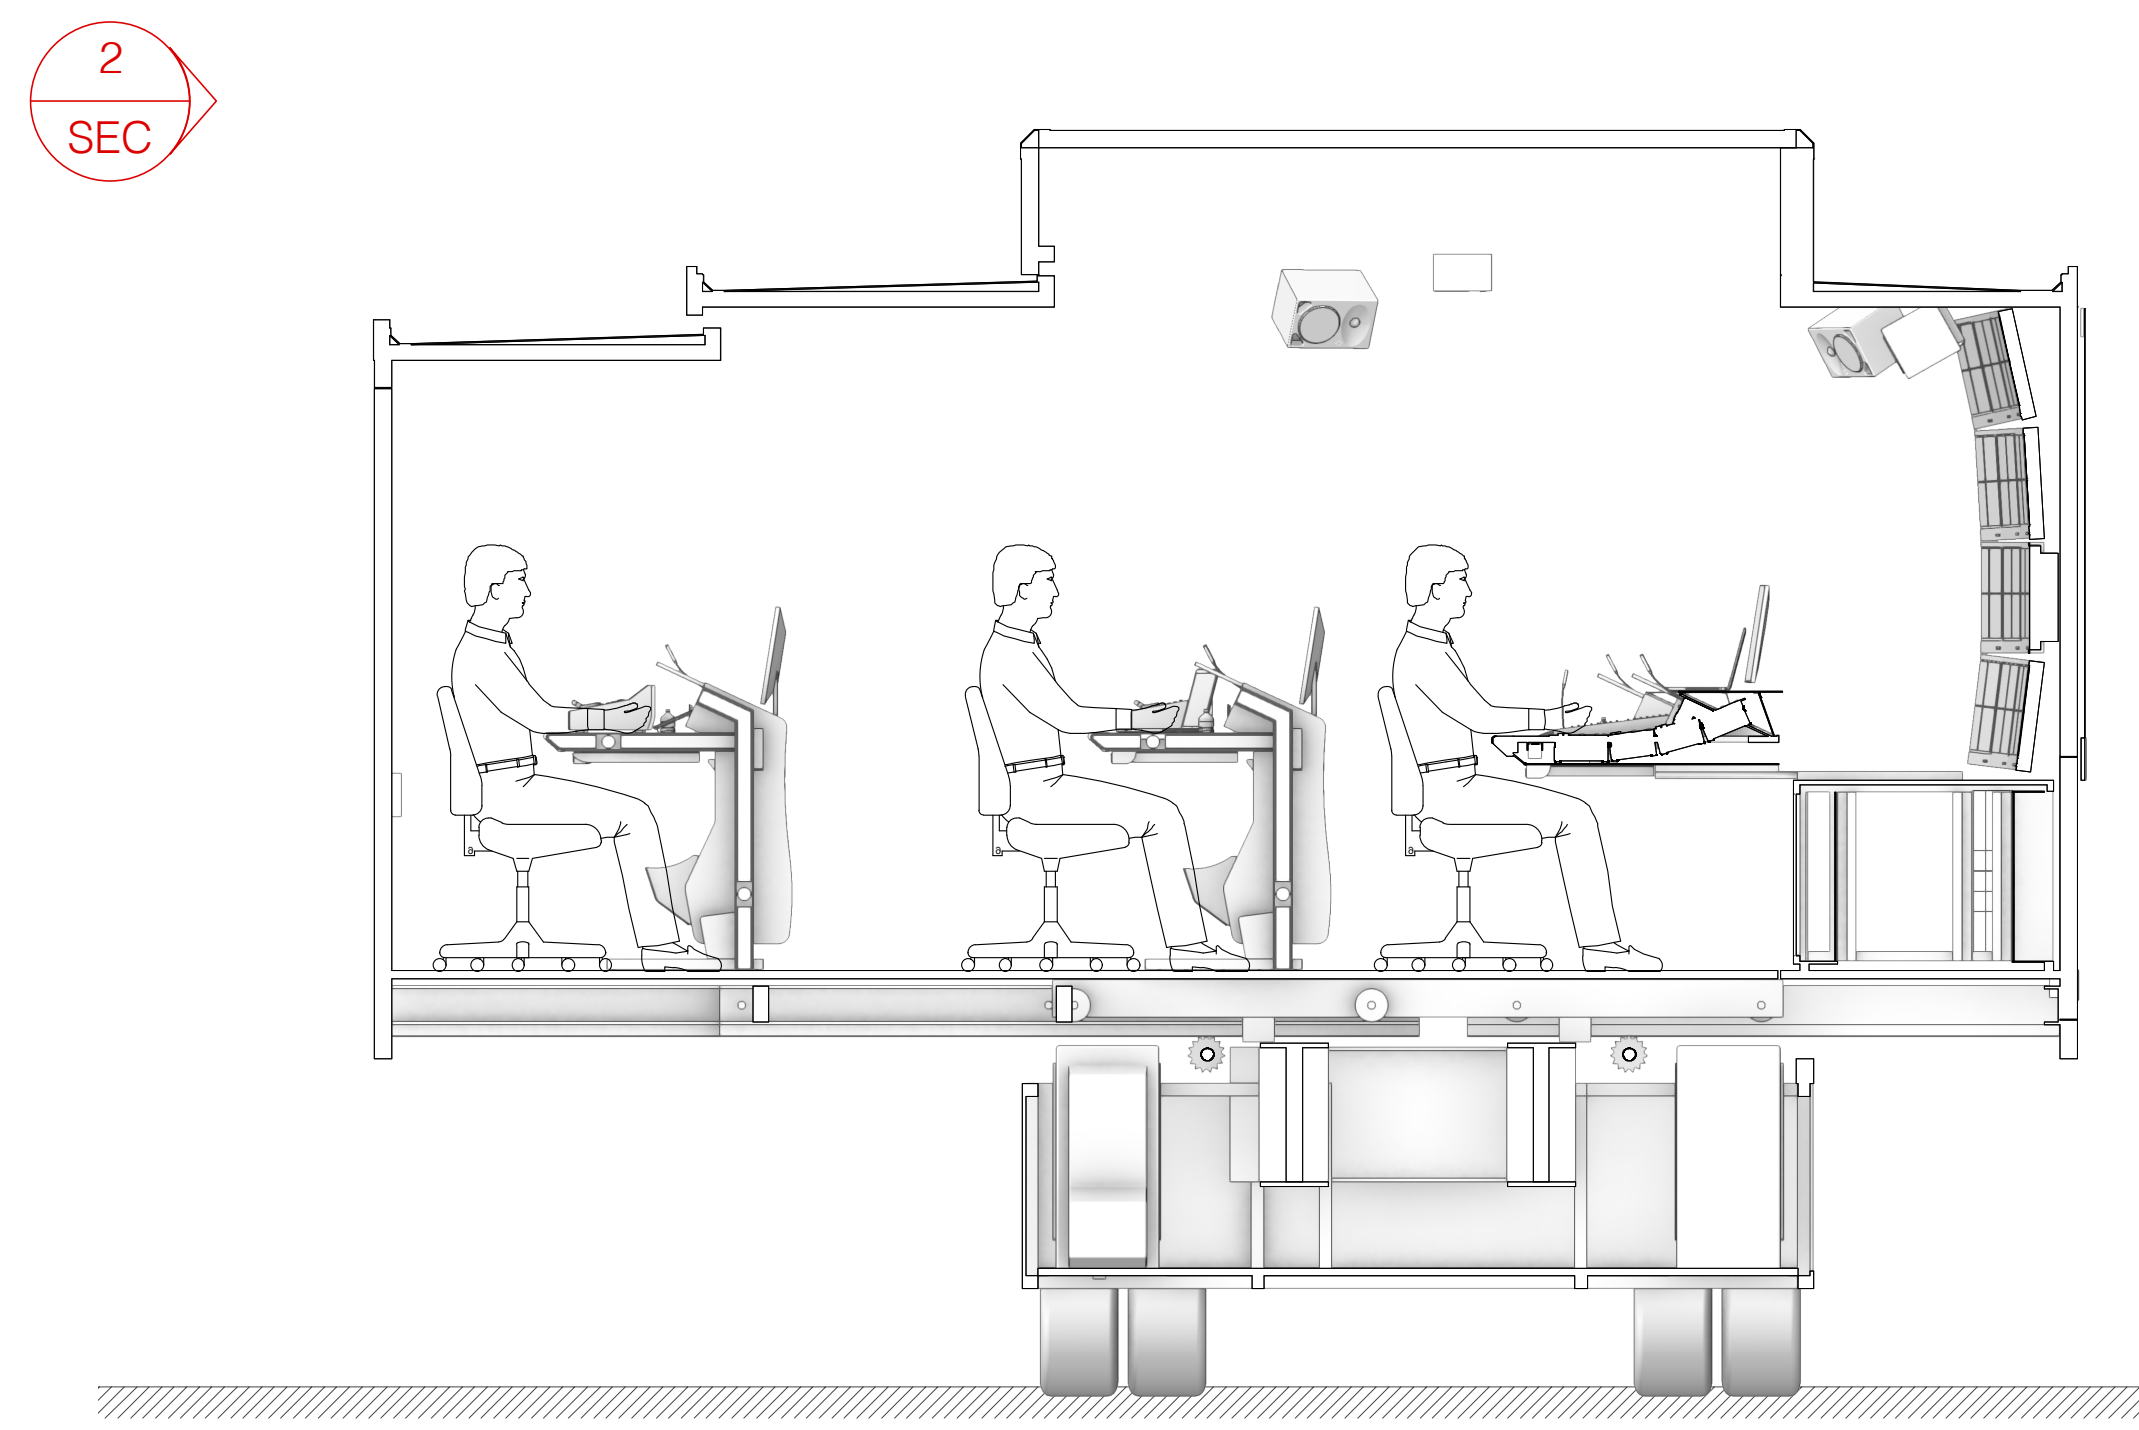

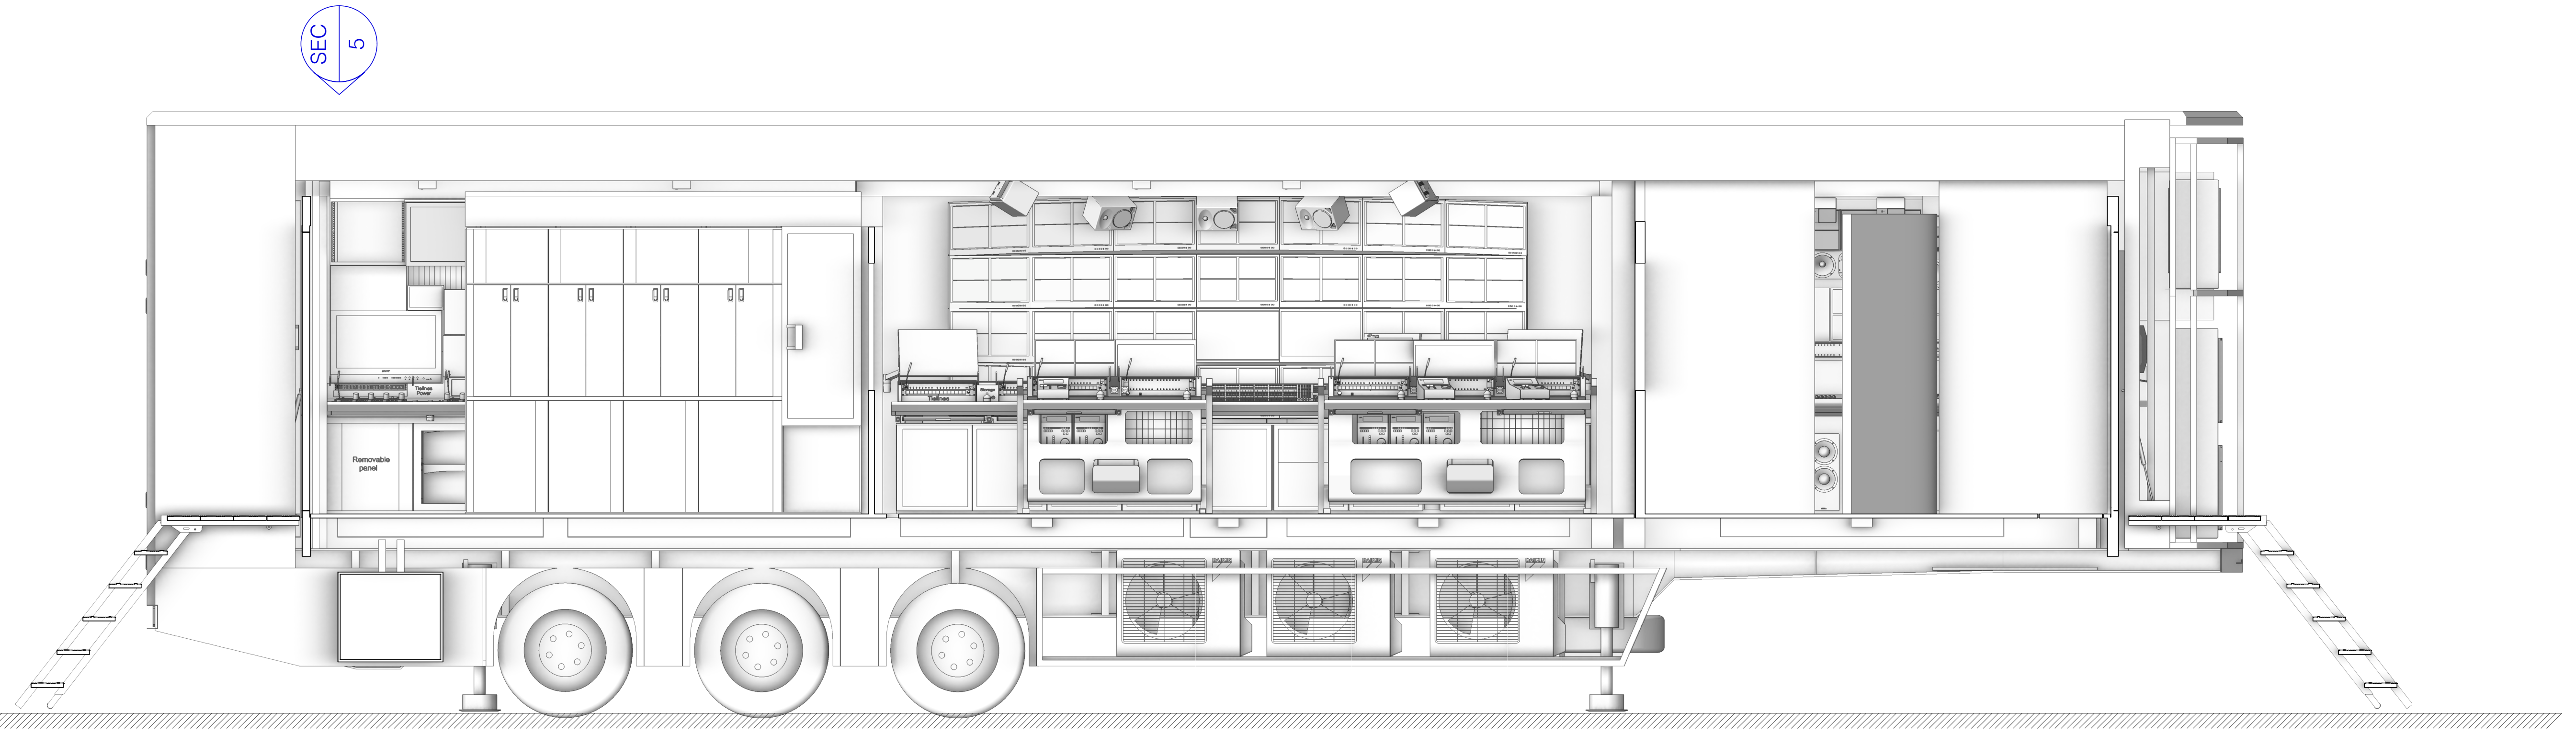
SEC
5
Removable panel

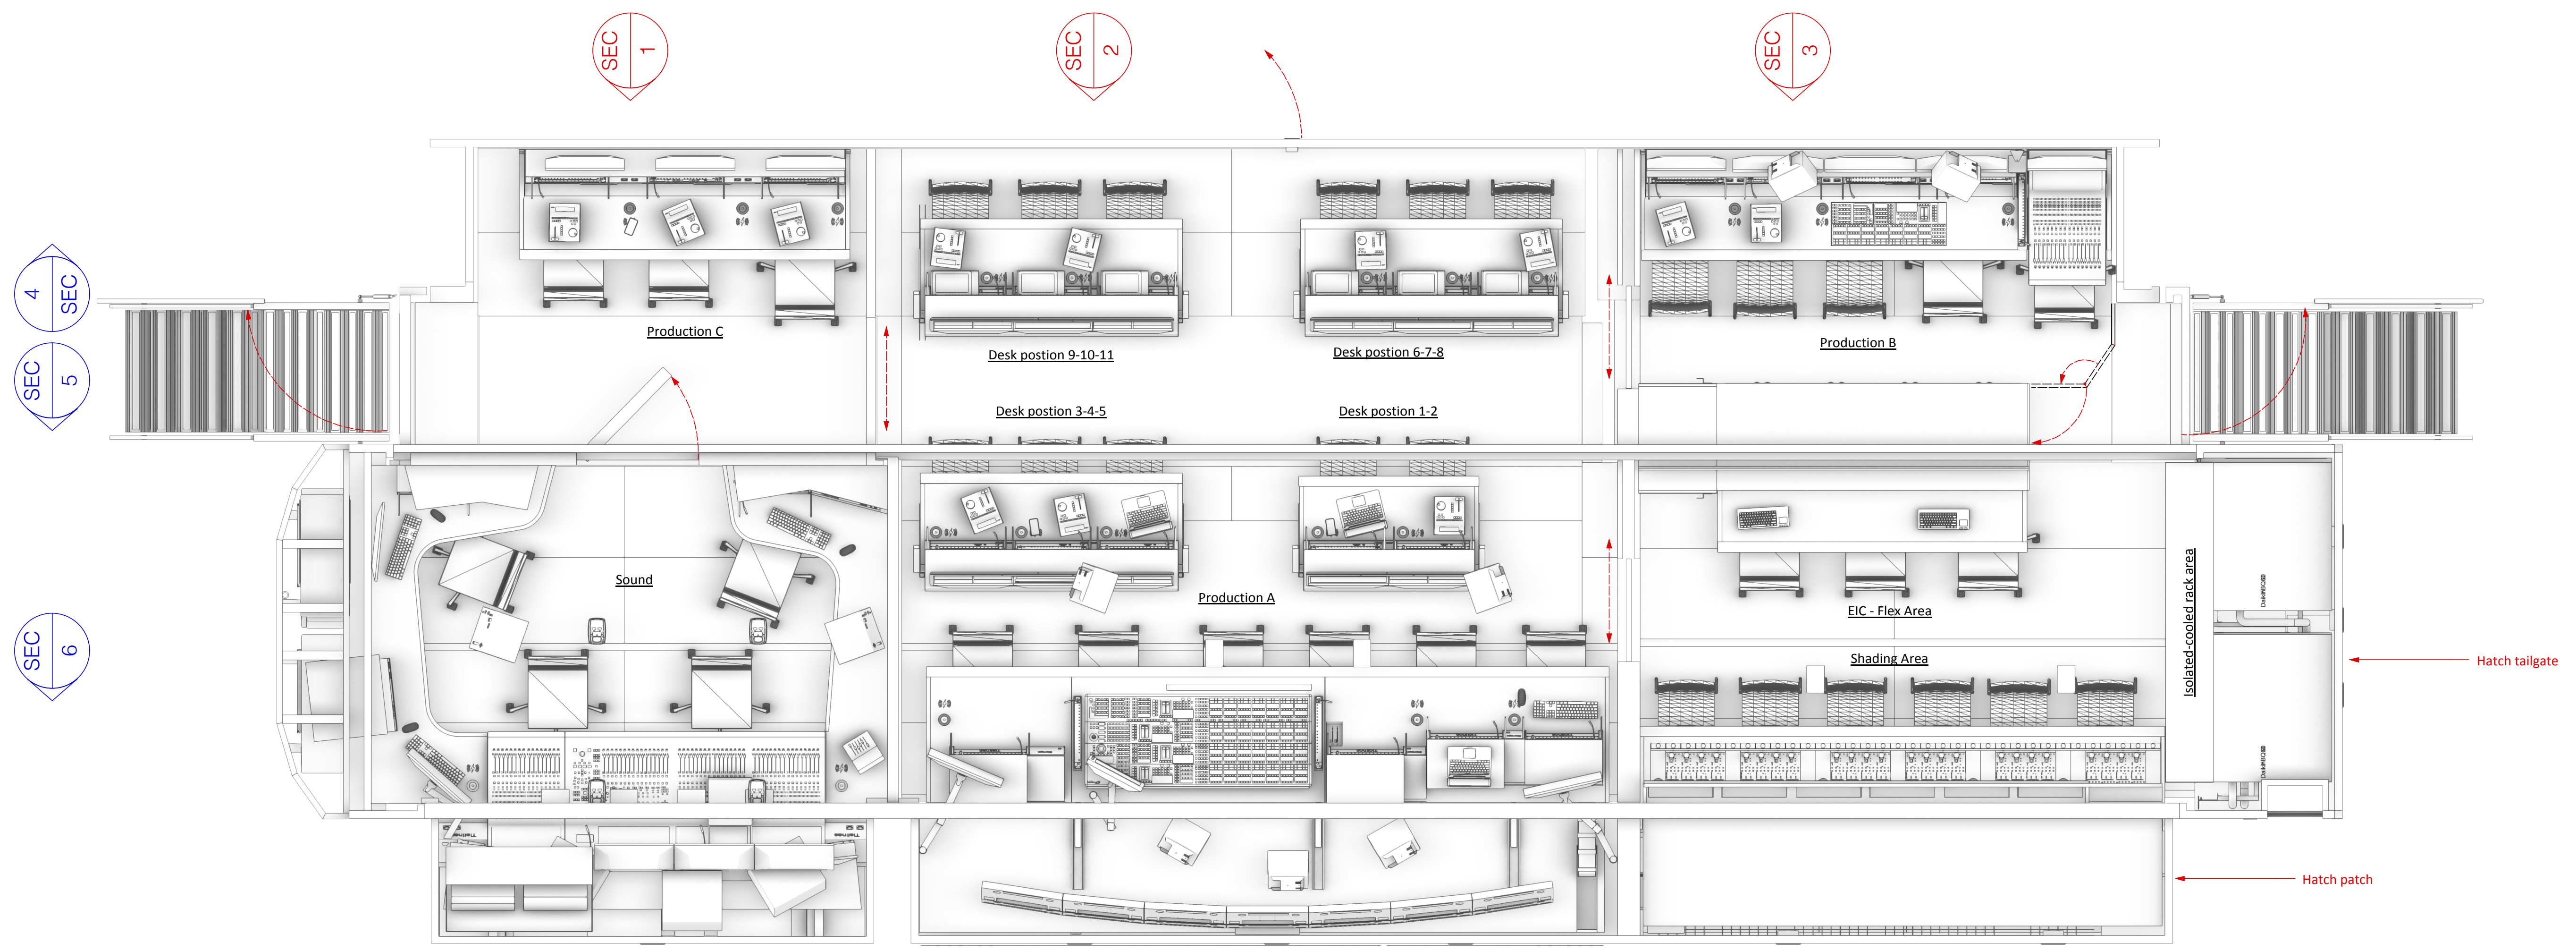
SEC
1
SEC
2
SEC
3
4
SEC
SEC
5
SEC
6
Production C
Desk postion 9-10-11
Desk postion 6-7-8
Desk postion 3-4-5
Desk postion 1-2
Production B
Sound
Production A
EIC - Flex Area
Shading Area
Isolated-cooled rack area
Hatch tailgate
Hatch patch

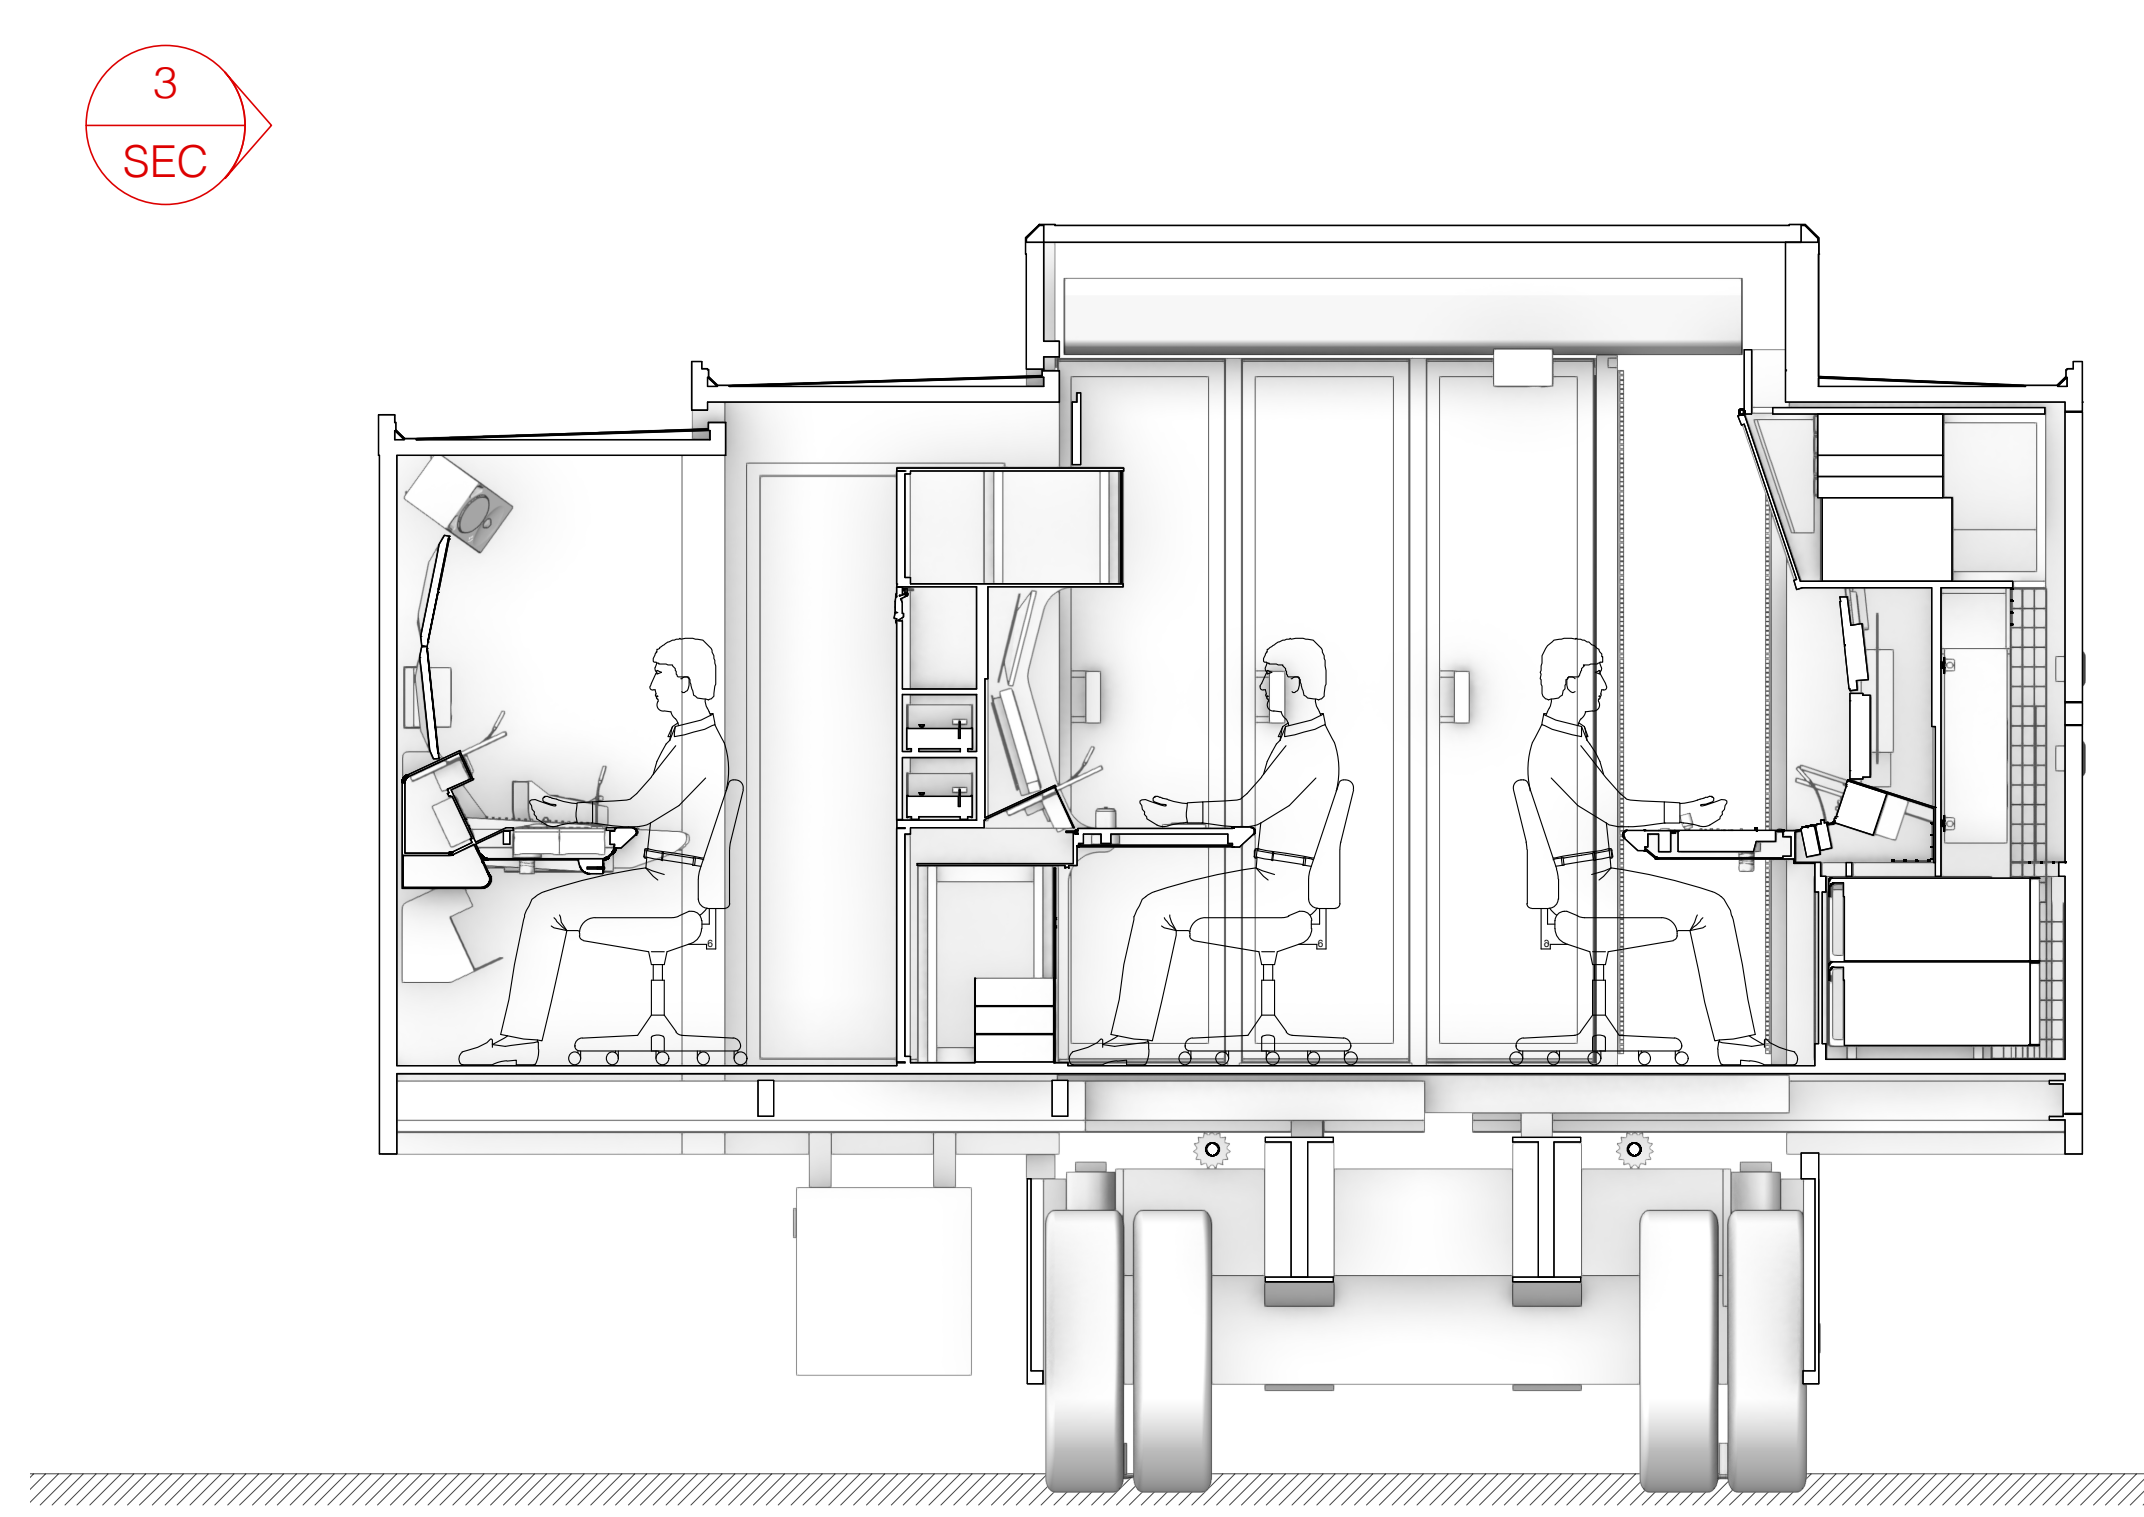

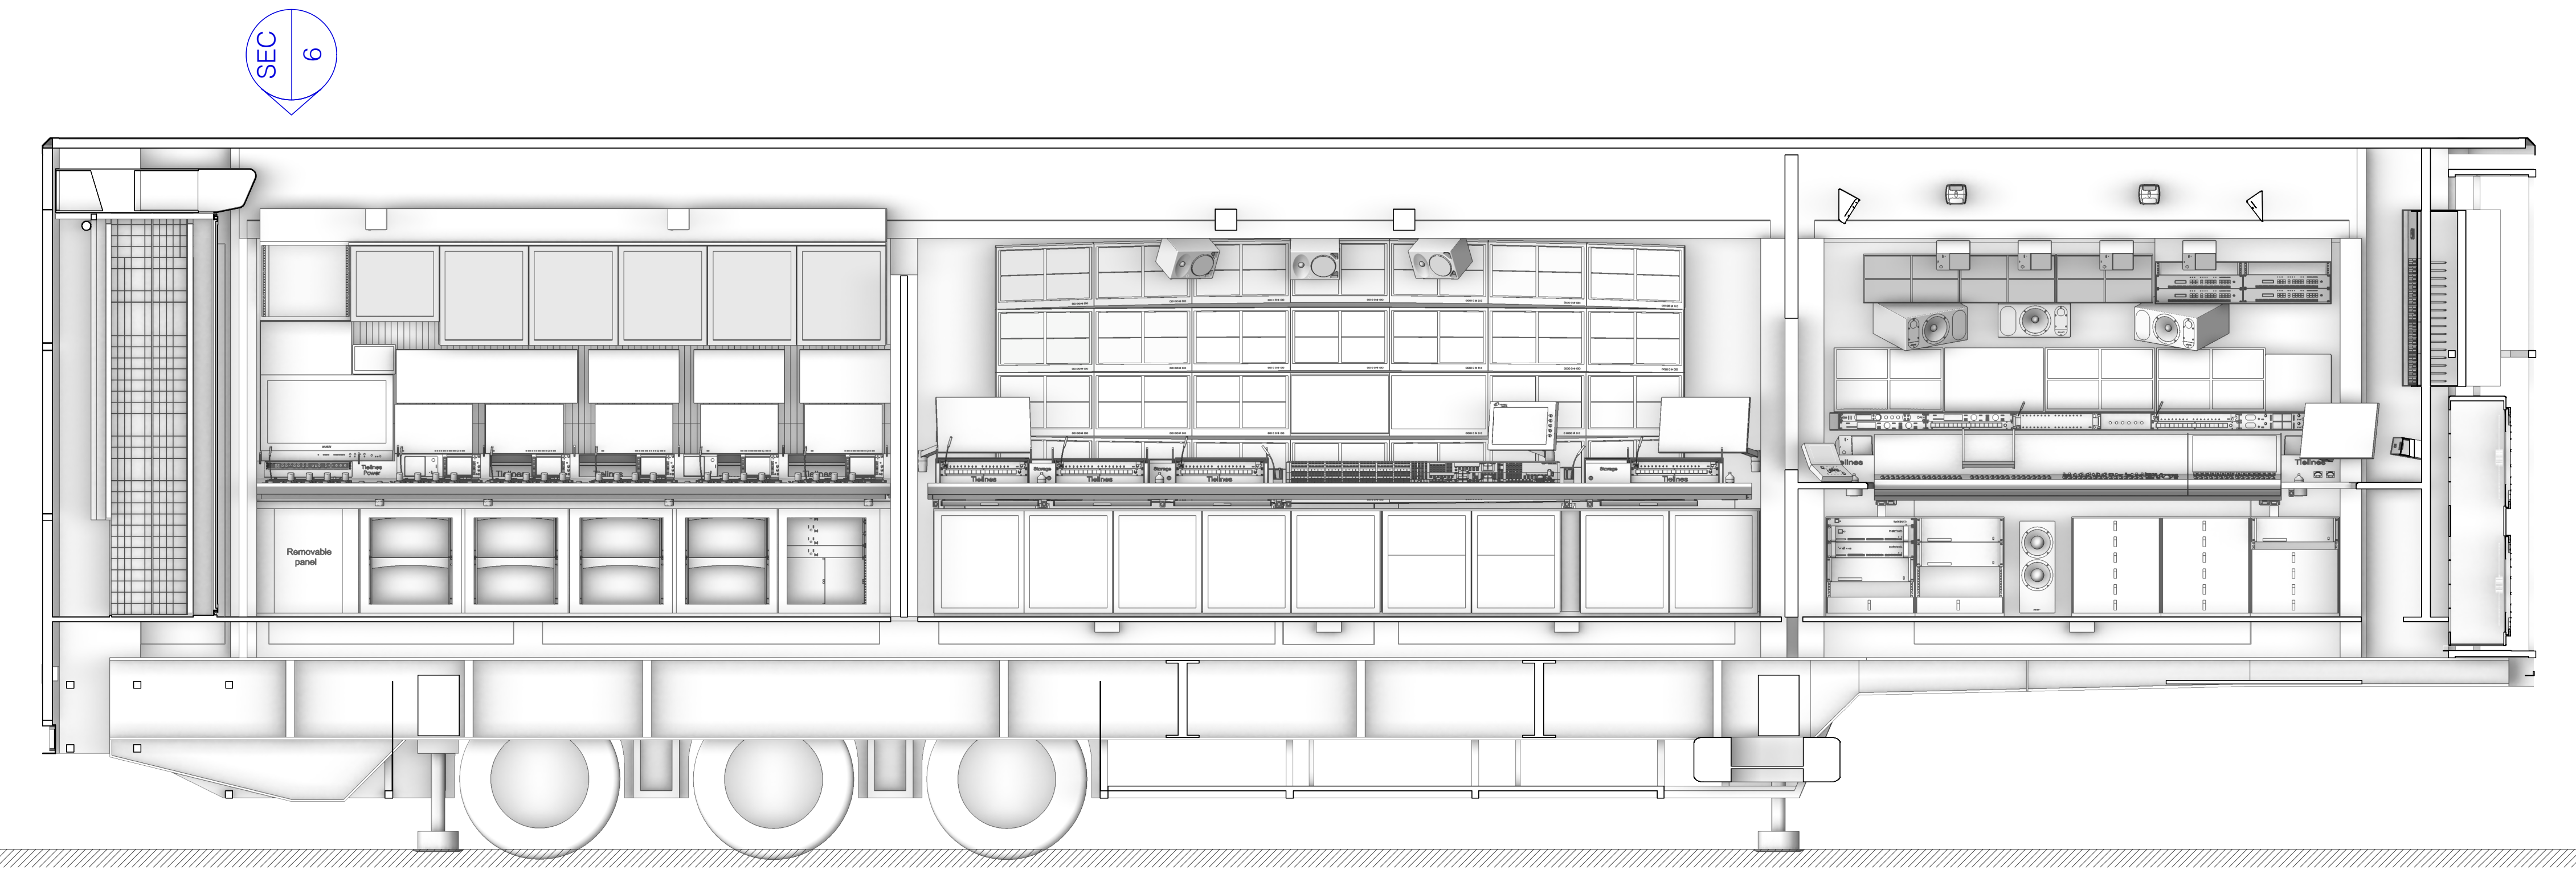
SEC
6
Removable panel

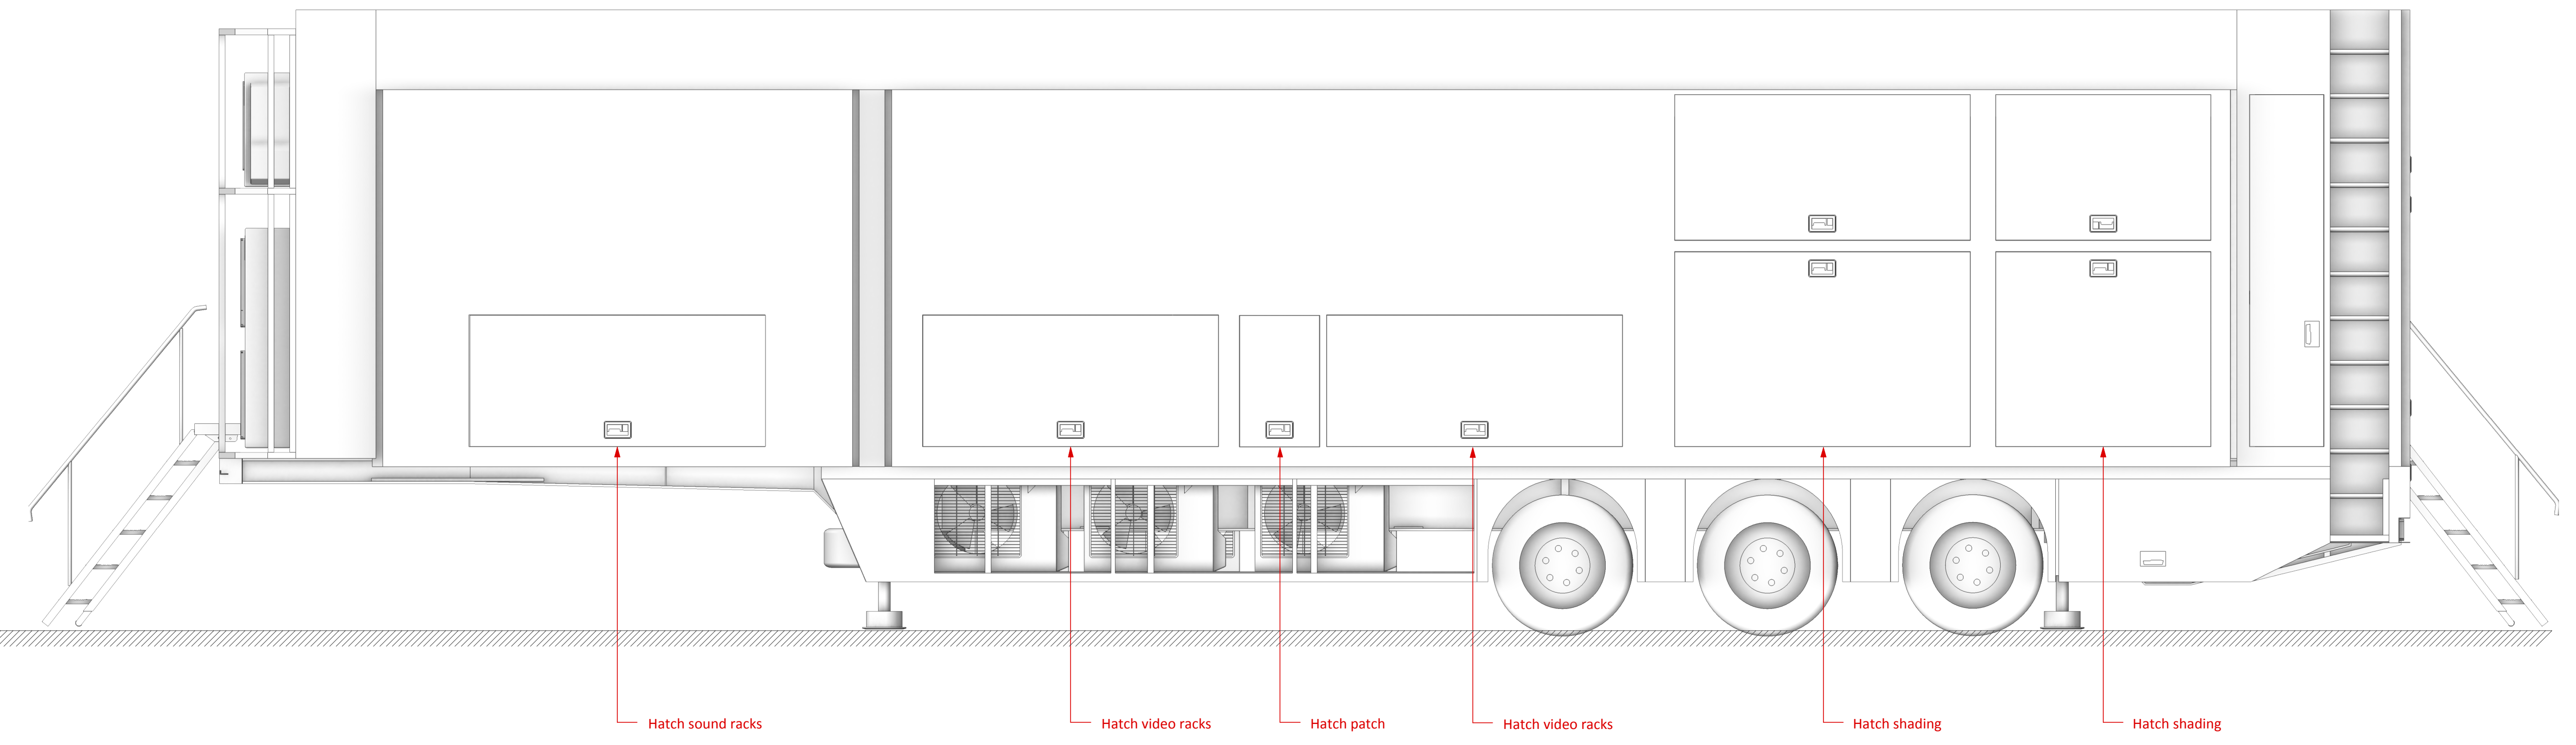
Hatch sound racks
Hatch video racks
Hatch patch
Hatch video racks
Hatch shading
Hatch shading

PROJECT BUILDERS

Design

Eddy Brants - Griet De Block - Steven Deschaeck
Luchthavenlaan 22 1800 Vilvoorde (België)
Office +32 2 254 48 19 Mobile +32 475 48 38 19
email eddy.brants @ videohouse.be
eddy.brants @ projectbuilders.eu

EMF
Refurbish OB A3

Lay out overview

Scale : 1/20
Version: 09 07 2019

EUROMEDIA

CTO - GAEL Tanguy - +33 6 32 67 35 36
Assistent CTO – Julien Mougin - +33 6 84 18 46 31
Project supervisor – Denis Lamblin -
Project manager – Dominique BEZ - +33 6 83 53 23 99
Video supervisor – Frederic Sery - +33 6 77 94 47 20
Audio supervisor - Jean–Marc Lardy -
Chief Engineering Department - Phillippe Lecante - +33 6 45 72 86 52

PROJECT BUILDERS

Business Development manager - Sam Depauw -   +32 476 22 19 79
Project manager - Steven Deschaeck -   +32 475 48 38 39
Senior designer – Eddy Brants - +32 4 75 48 38 19
Designer - Griet De Block - +32 4 78 88 66 24

This document contains confidential business information, belonging to ' Videohouse NV – Project Builders Division' and which is only shared, with EMF within the framework of the refurbish of A3. This information may only be used within the framework of this project. The intellectual property remains the property of Videohouse NV. The user (or reader) is reminded that no information (or parts of) may be disseminated without the prior express consent of Videohouse NV.

Drawing nr 01